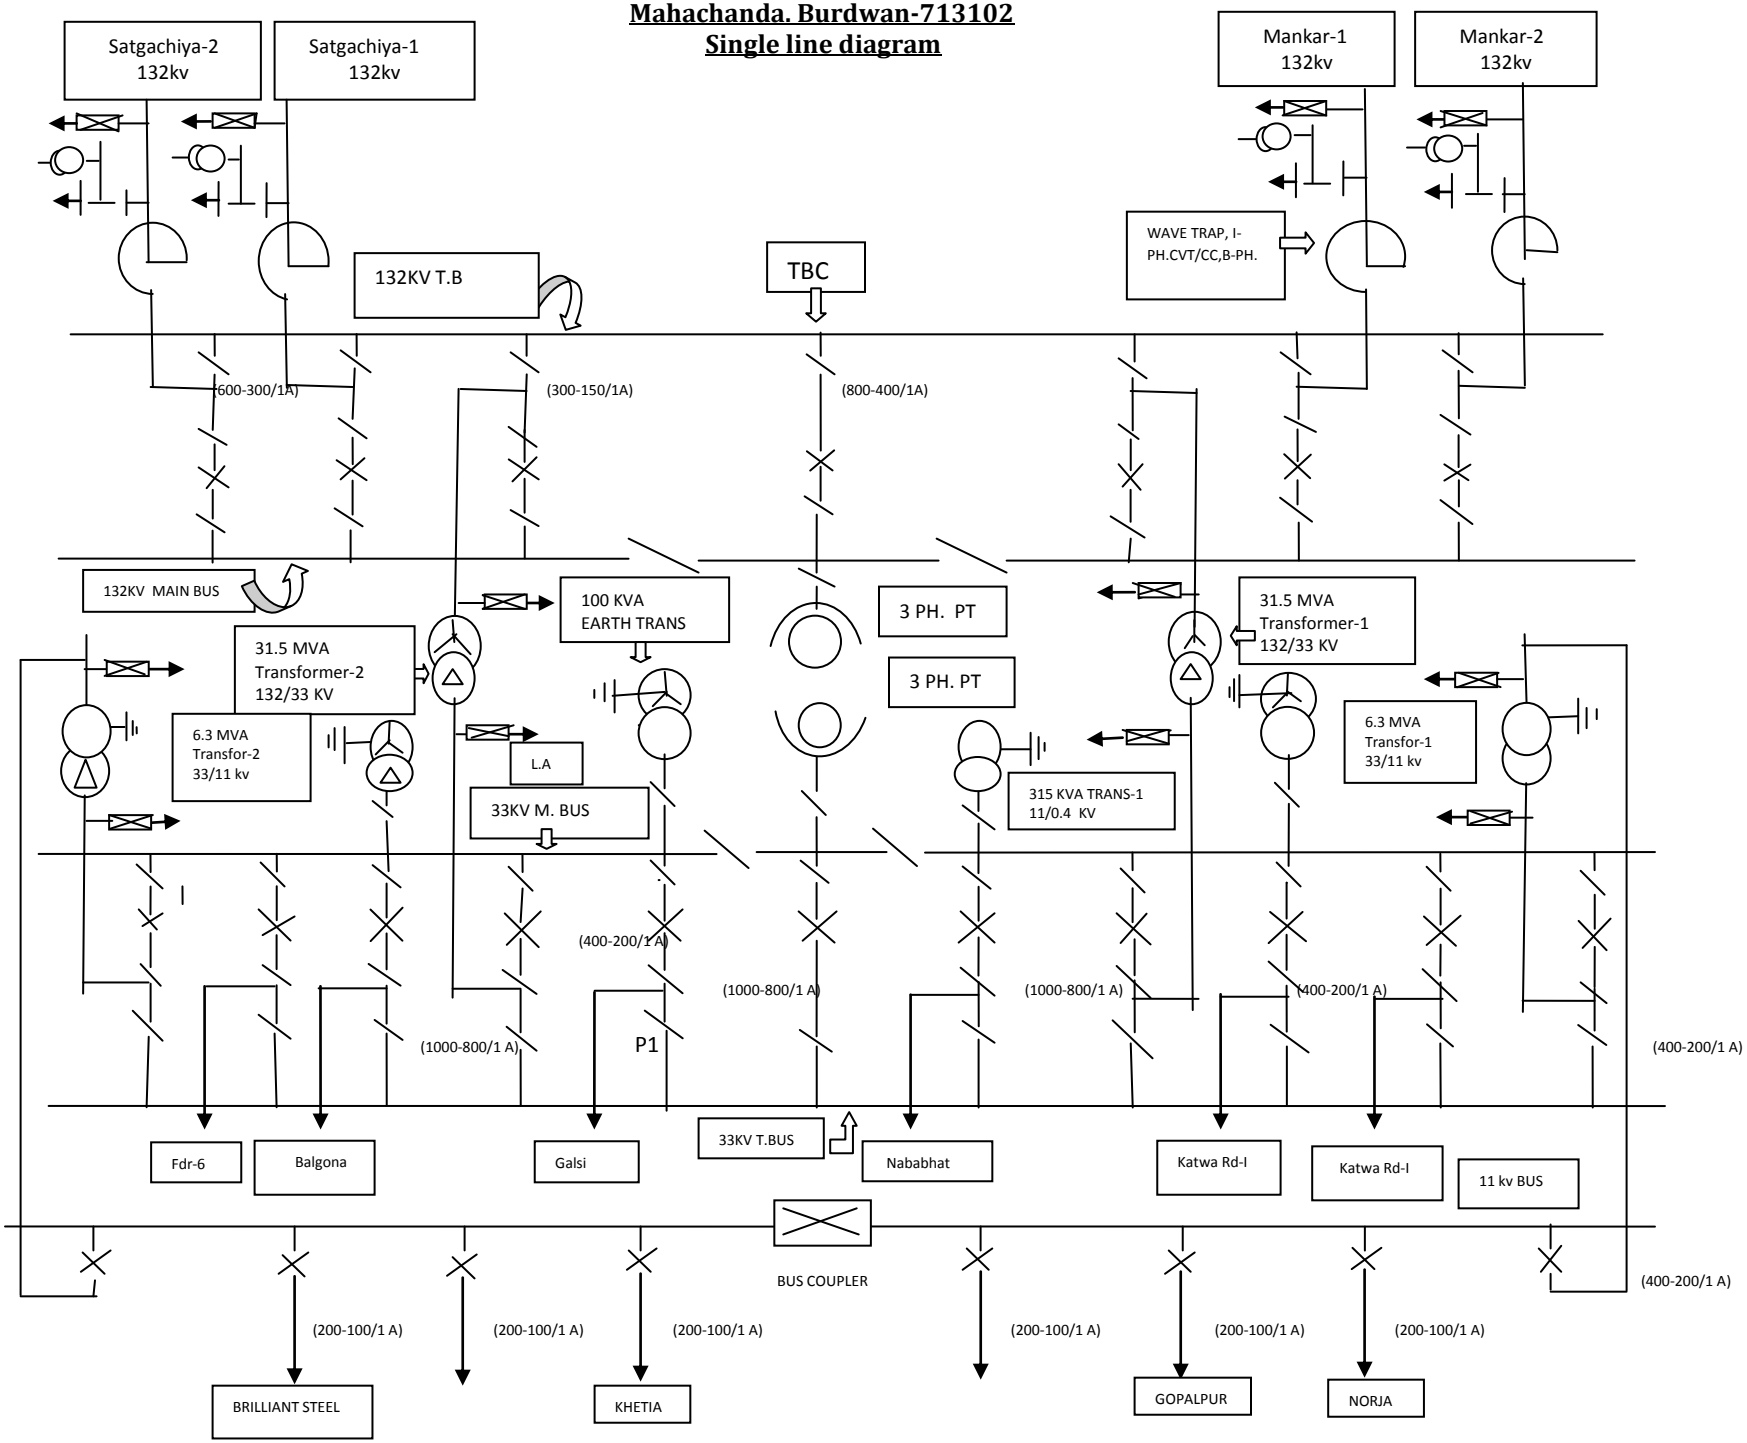Mahachanda 132/ 33 kv Sub-Station
Mahachanda. Burdwan-713102
Single line diagram