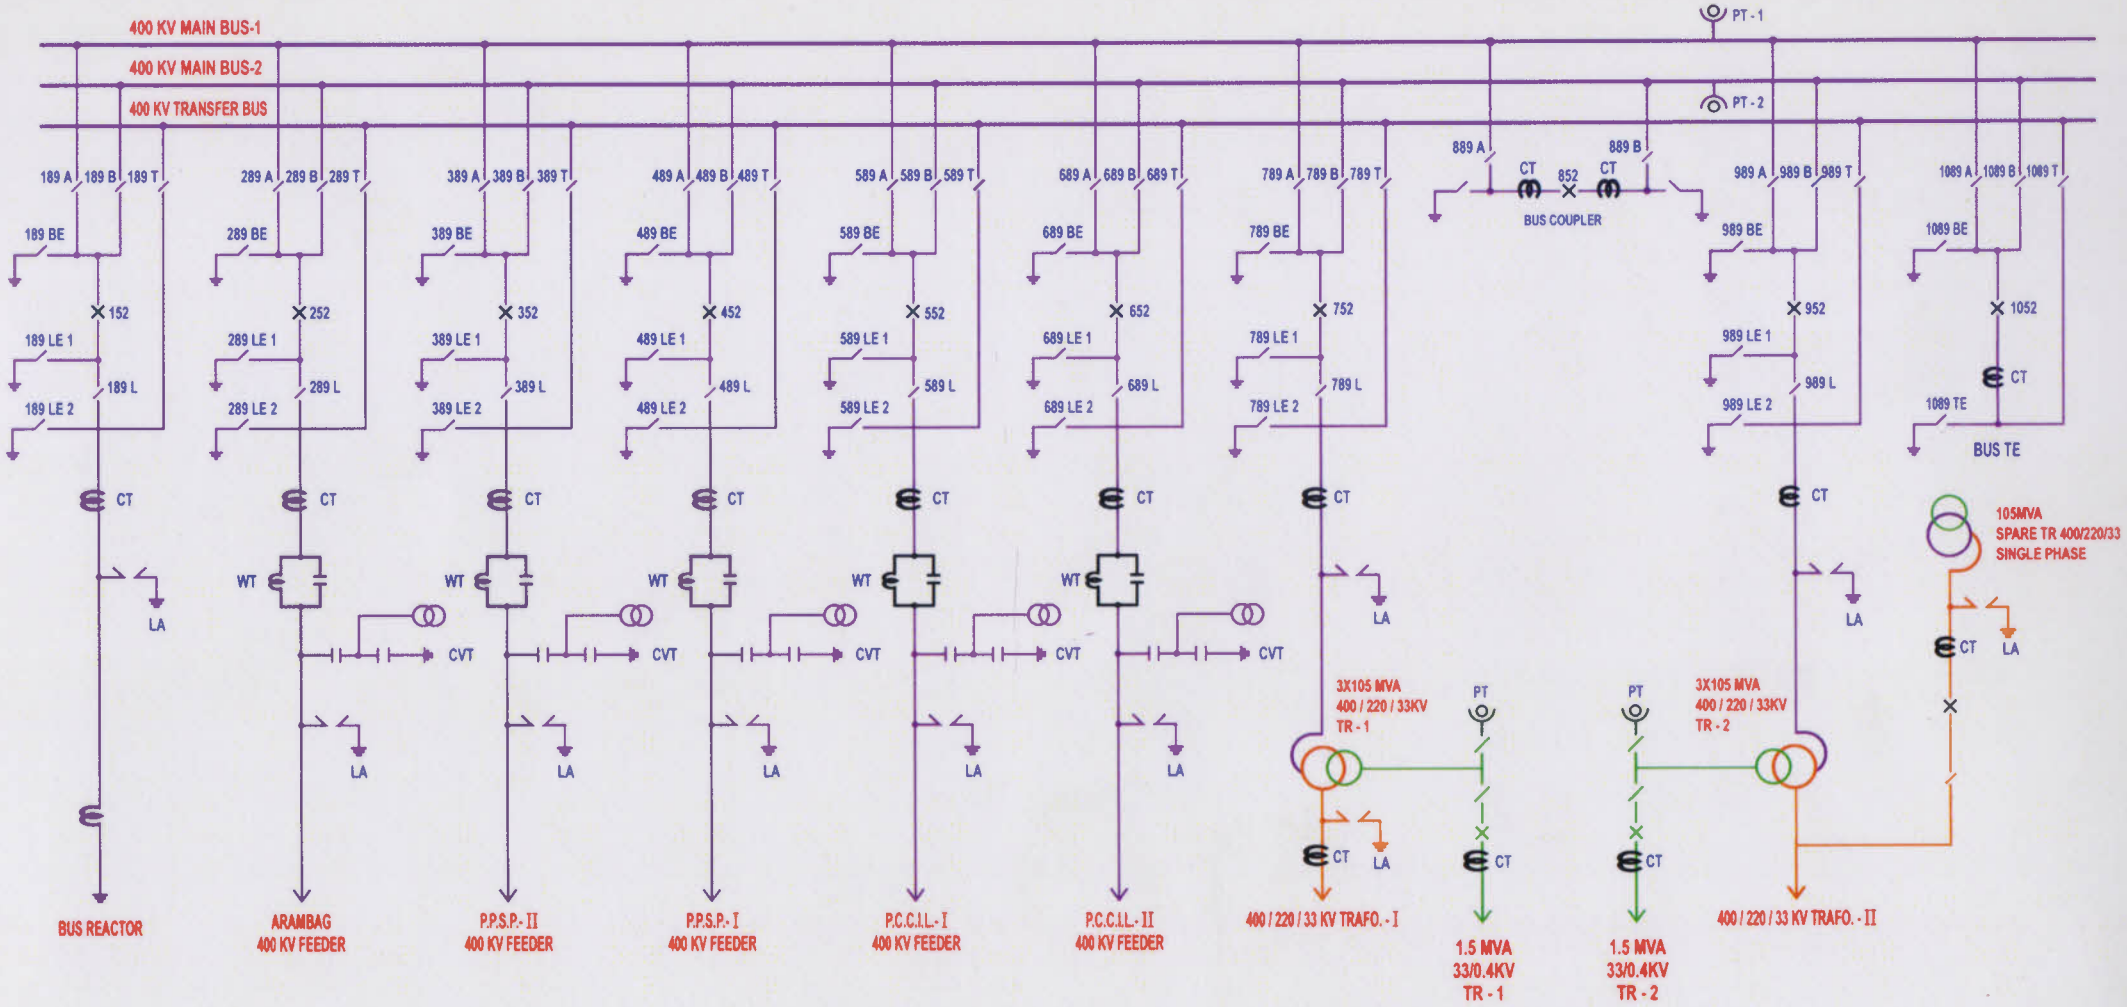SINGLE LINE DIAGRAM OF DURGAPUR 400 KV SUB-STATION