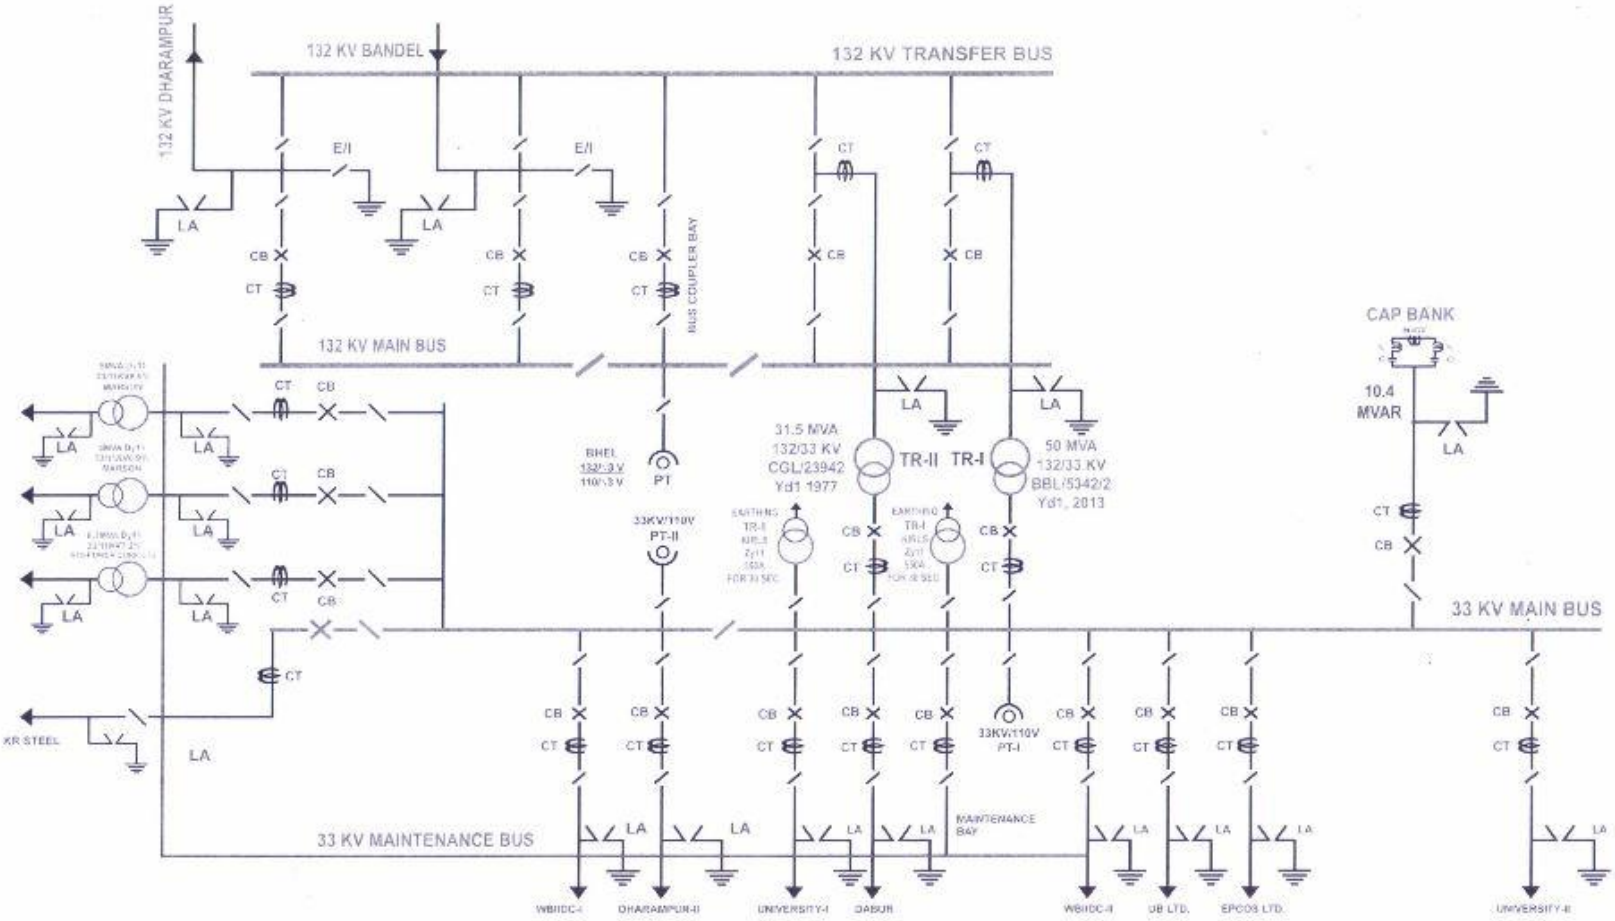SINGLE LINE DIAGRAM OF KALYANI 132/33/11 KV SUB-STATION