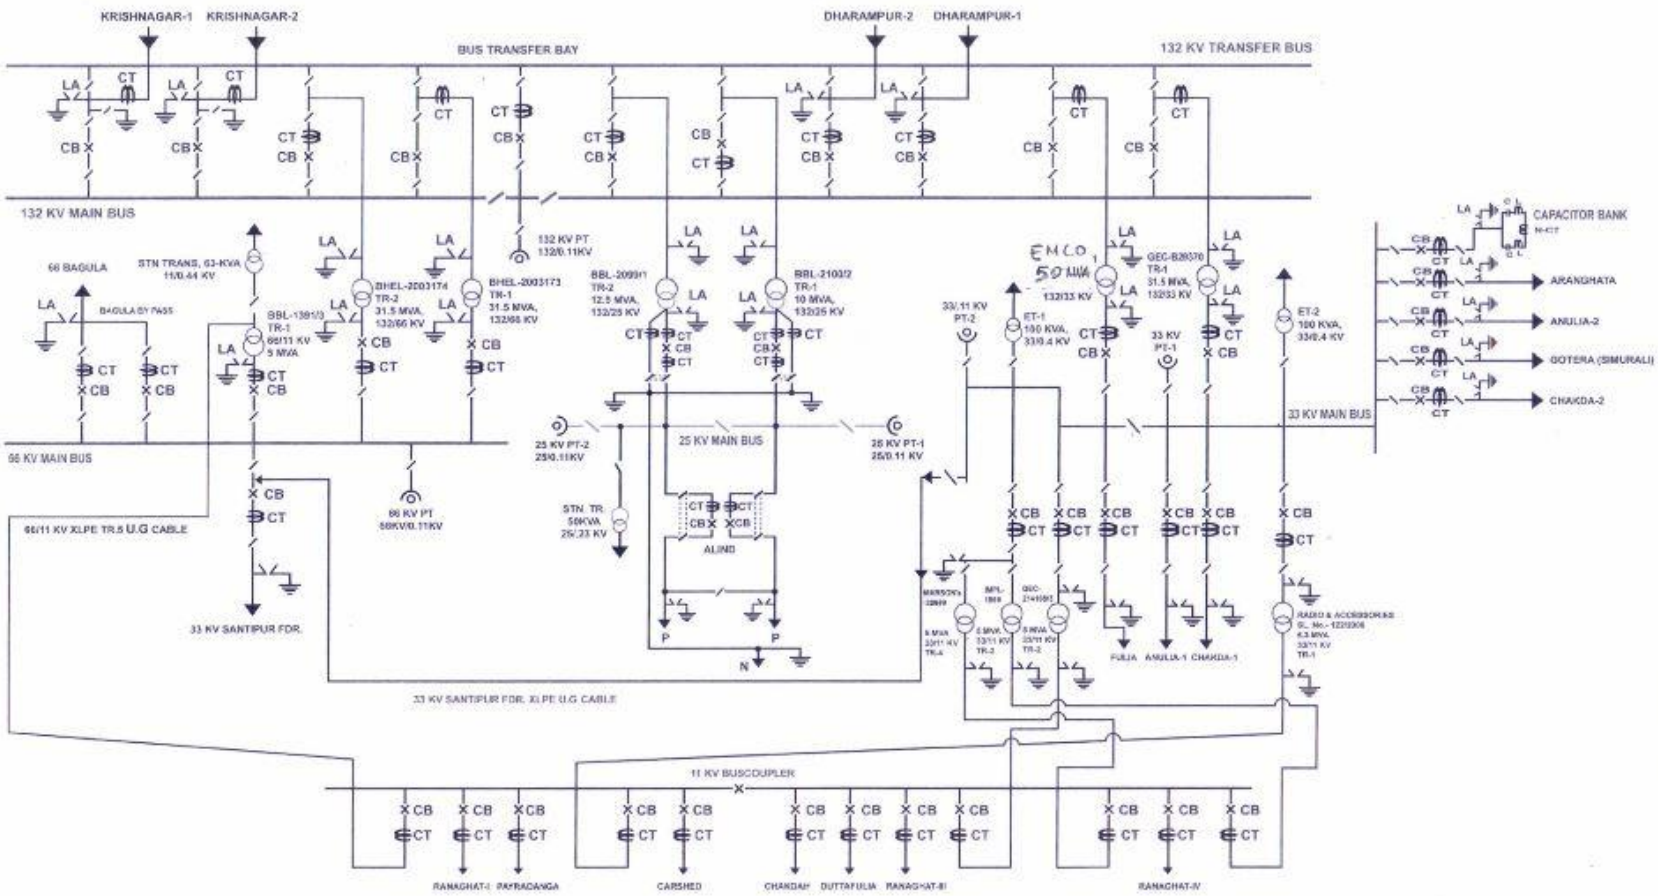SINGLE LINE DIAGRAM OF RANAGHAT 132/66/33/25/11 KV SUB-STATION, WBSETCL